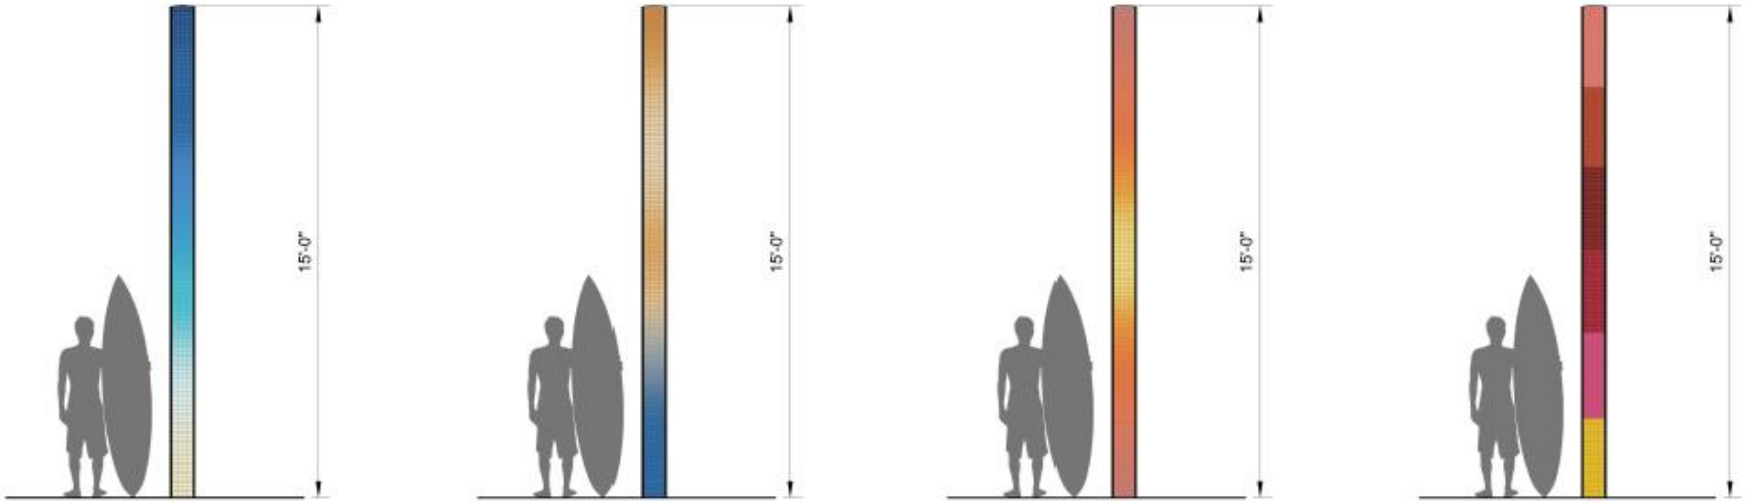

BEACH BLUFFS SUNSET FLOWER FIELDS

OCEAN STREET BEACH ACCESS IMPROVEMENTS
Master Plan
Carlsbad, California

Design Character - Tile Mosaic Totems
Colors of Carlsbad
DRAFT

Project Number: 14-102
Date: December 3, 2015

City of Carlsbad

Schmidt Design Group, Inc.
Balancing Artistic Expression in Design with Environmental Sensitivity
2655 Fourth Avenue, San Diego, CA 92103
Tel: 01-2158, Fax: 01-3499
telephone (619) 236-1462 facsimile (619) 236-8250
www.schmidtdesign.com