Kelly Drive between El Camino Real and Hillside Drive

Segment 1

Existing

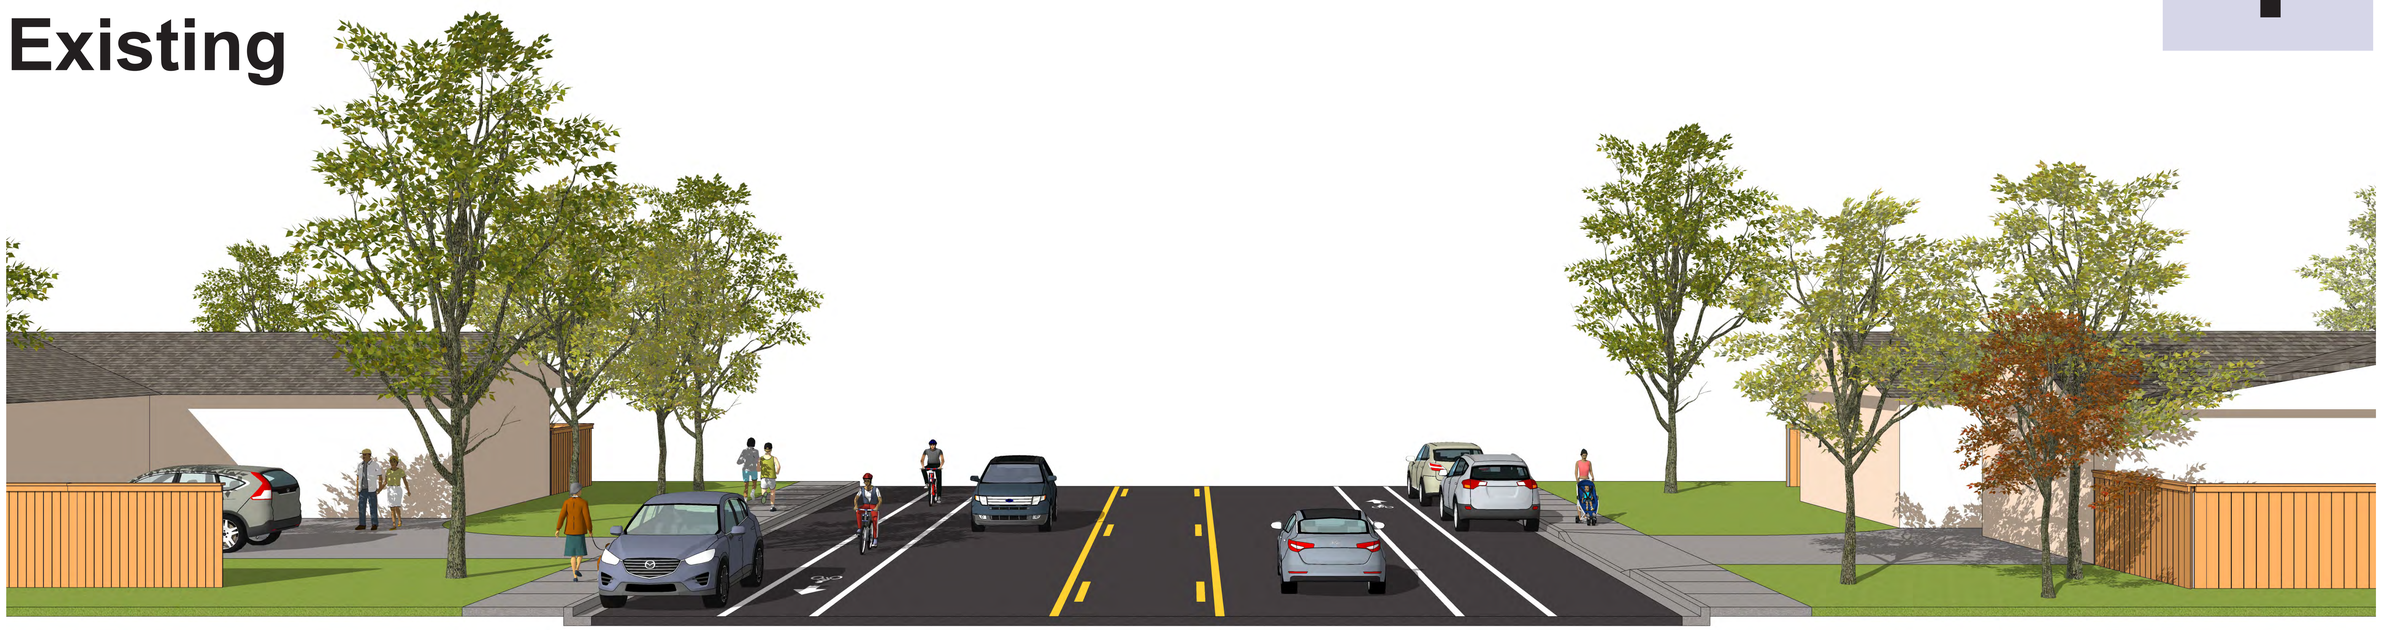

Sidewalk	Parking	Bicycle Lane	Travel Lane	Median	Travel Lane	Bicycle Lane	Parking	Sidewalk
(6')	(7'-6")	(6')	(14')	(10')	(14')	(6')	(7'-6")	(6')

Proposed: Cycle Track Option

Sidewalk	Parking	Travel Lane	Median	Travel Lane	Parking	Buffer	Cycle Track	Buffer	Planting	Walkway
(6')	(8')	(11')	(10')	(11')	(8')	(2')	(8')	(2')	(6')	(8')