LOCATION MAP

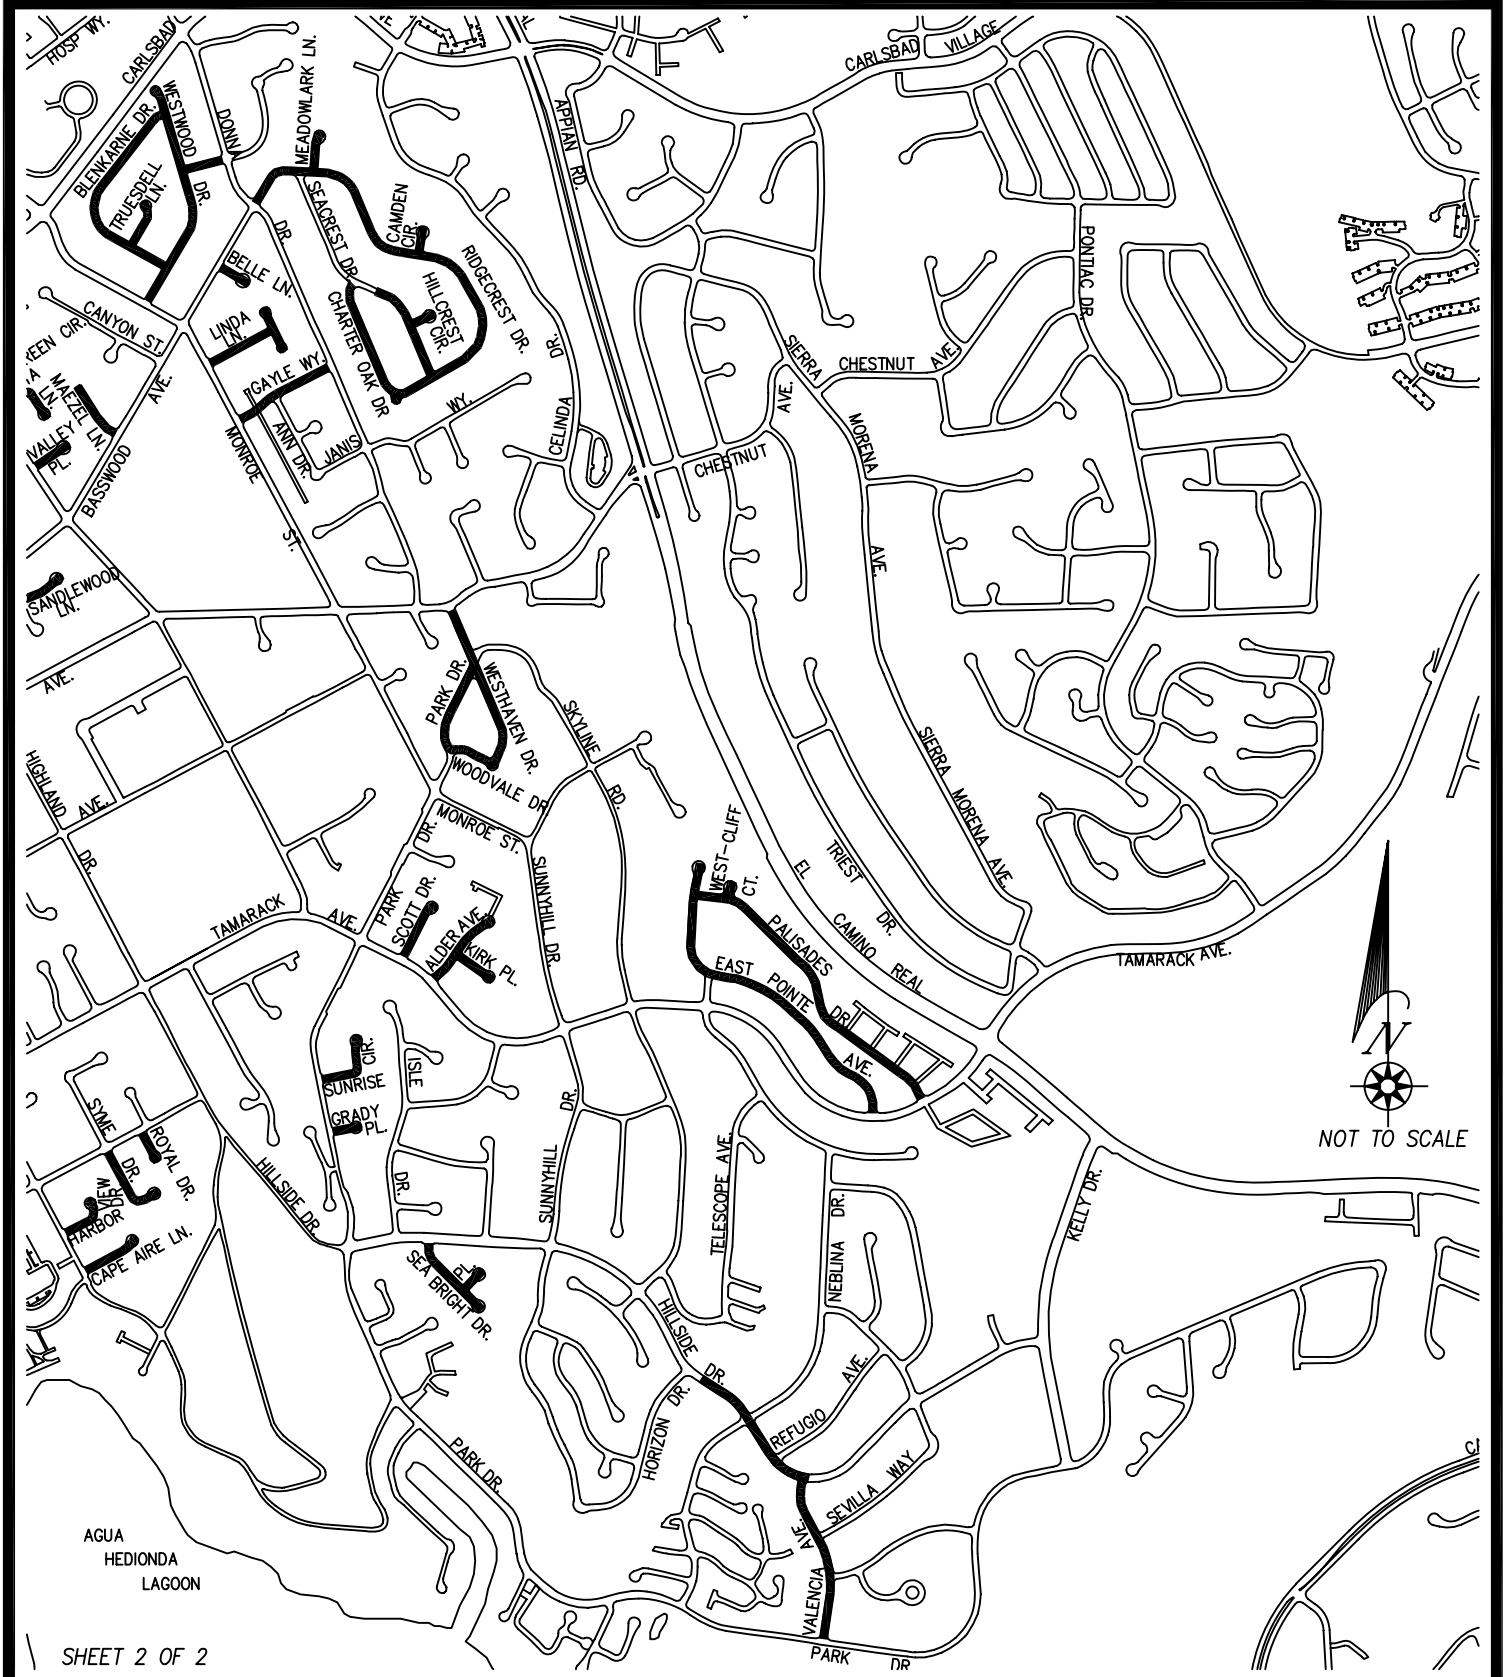

PROJECT NAME	PROJECT NUMBER	EXHIBIT
2006 SLURRY SEAL PROJECT	*3667-12*	*1*

DRAWN BY: SCOTT EVANS, CARLSBAD ENGINEERING DEPT. 8/28/06 C:\CAPITAL\SCHAUBLE\3667-12 SLURRY SEAL\3667-12 LOCATION MAP 2.DWG