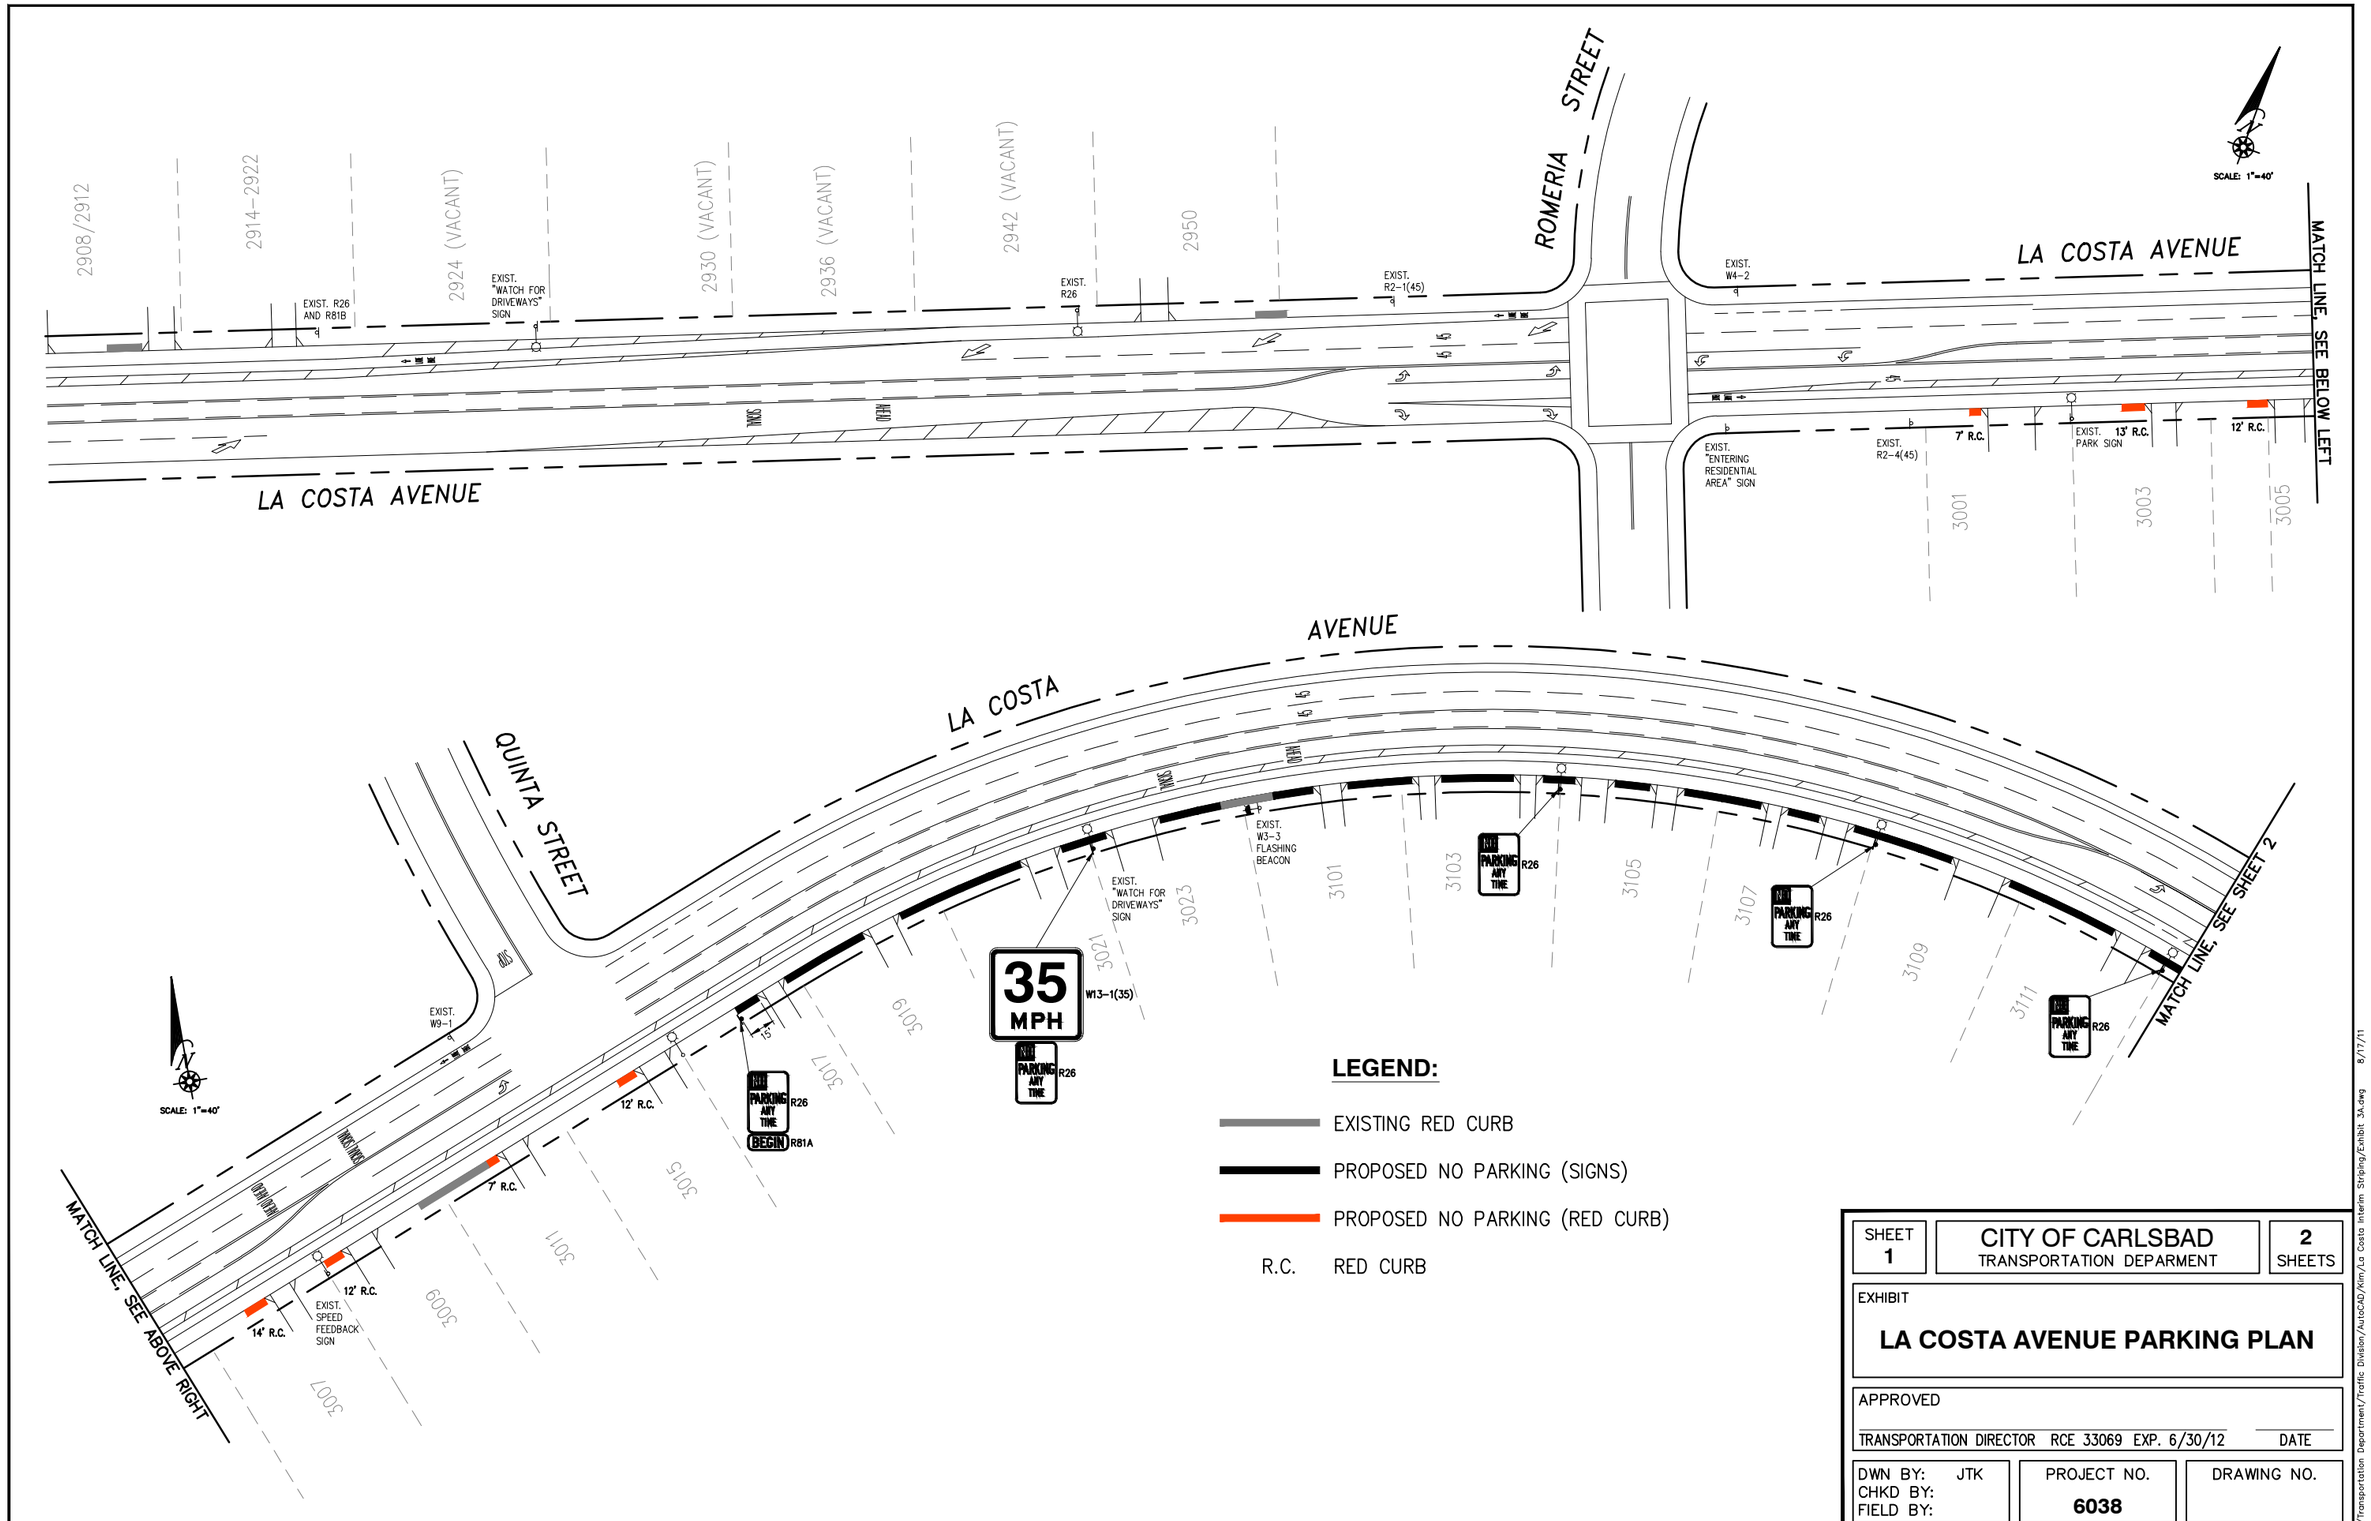

SHEET 1	CITY OF CARLSBAD TRANSPORTATION DEPARMENT	2 SHEETS

EXHIBIT

LA COSTA AVENUE PARKING PLAN

APPROVED

TRANSPORTATION DIRECTOR RCE 33069 EXP. 6/30/12 DATE

DWN BY: JTK CHKD BY: FIELD BY:	PROJECT NO. **6038**	DRAWING NO.

h:/Transportation Department/Traffic Division/AutoCAD/Kim/La Costa Interim Striping/Exhibit 3A.dwg 8/17/11

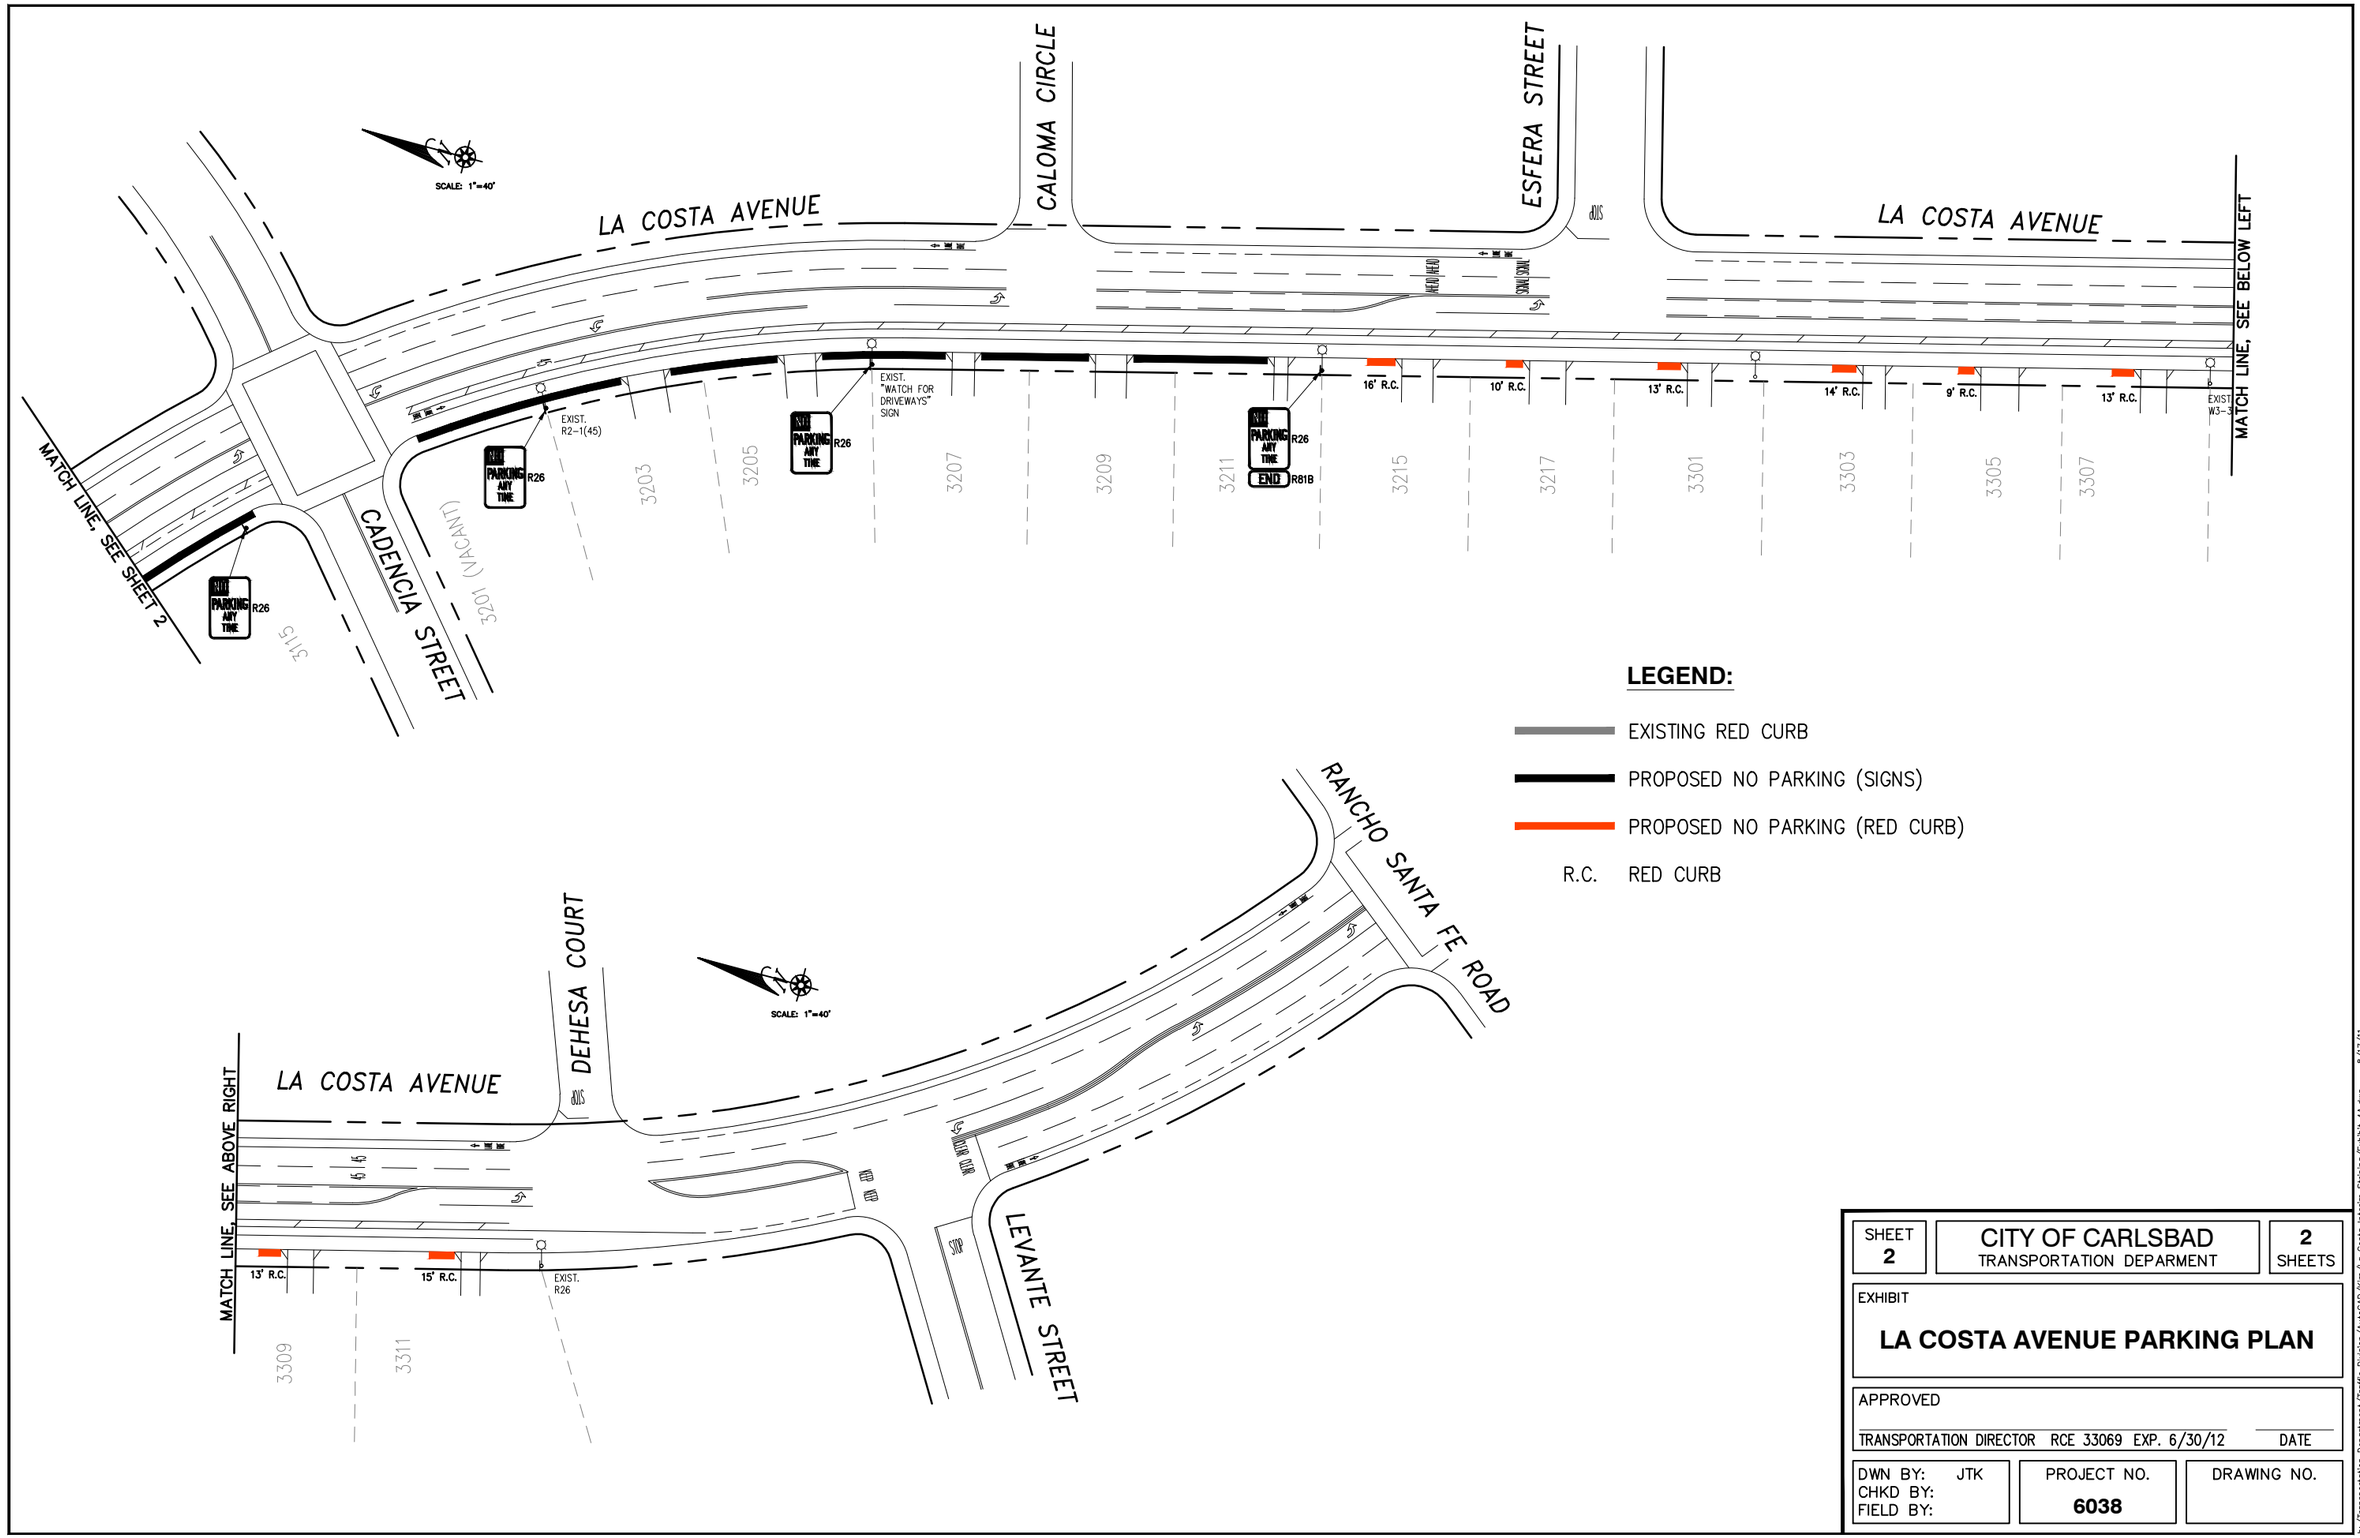

SHEET 2	CITY OF CARLSBAD TRANSPORTATION DEPARMENT	2 SHEETS

EXHIBIT

LA COSTA AVENUE PARKING PLAN

APPROVED

TRANSPORTATION DIRECTOR RCE 33069 EXP. 6/30/12 DATE

DWN BY: JTK CHKD BY: FIELD BY:	PROJECT NO. **6038**	DRAWING NO.

h:/Transportation Department/Traffic Division/AutoCAD/Kim/La Costa Interim Striping/Exhibit 4A.dwg 8/17/11